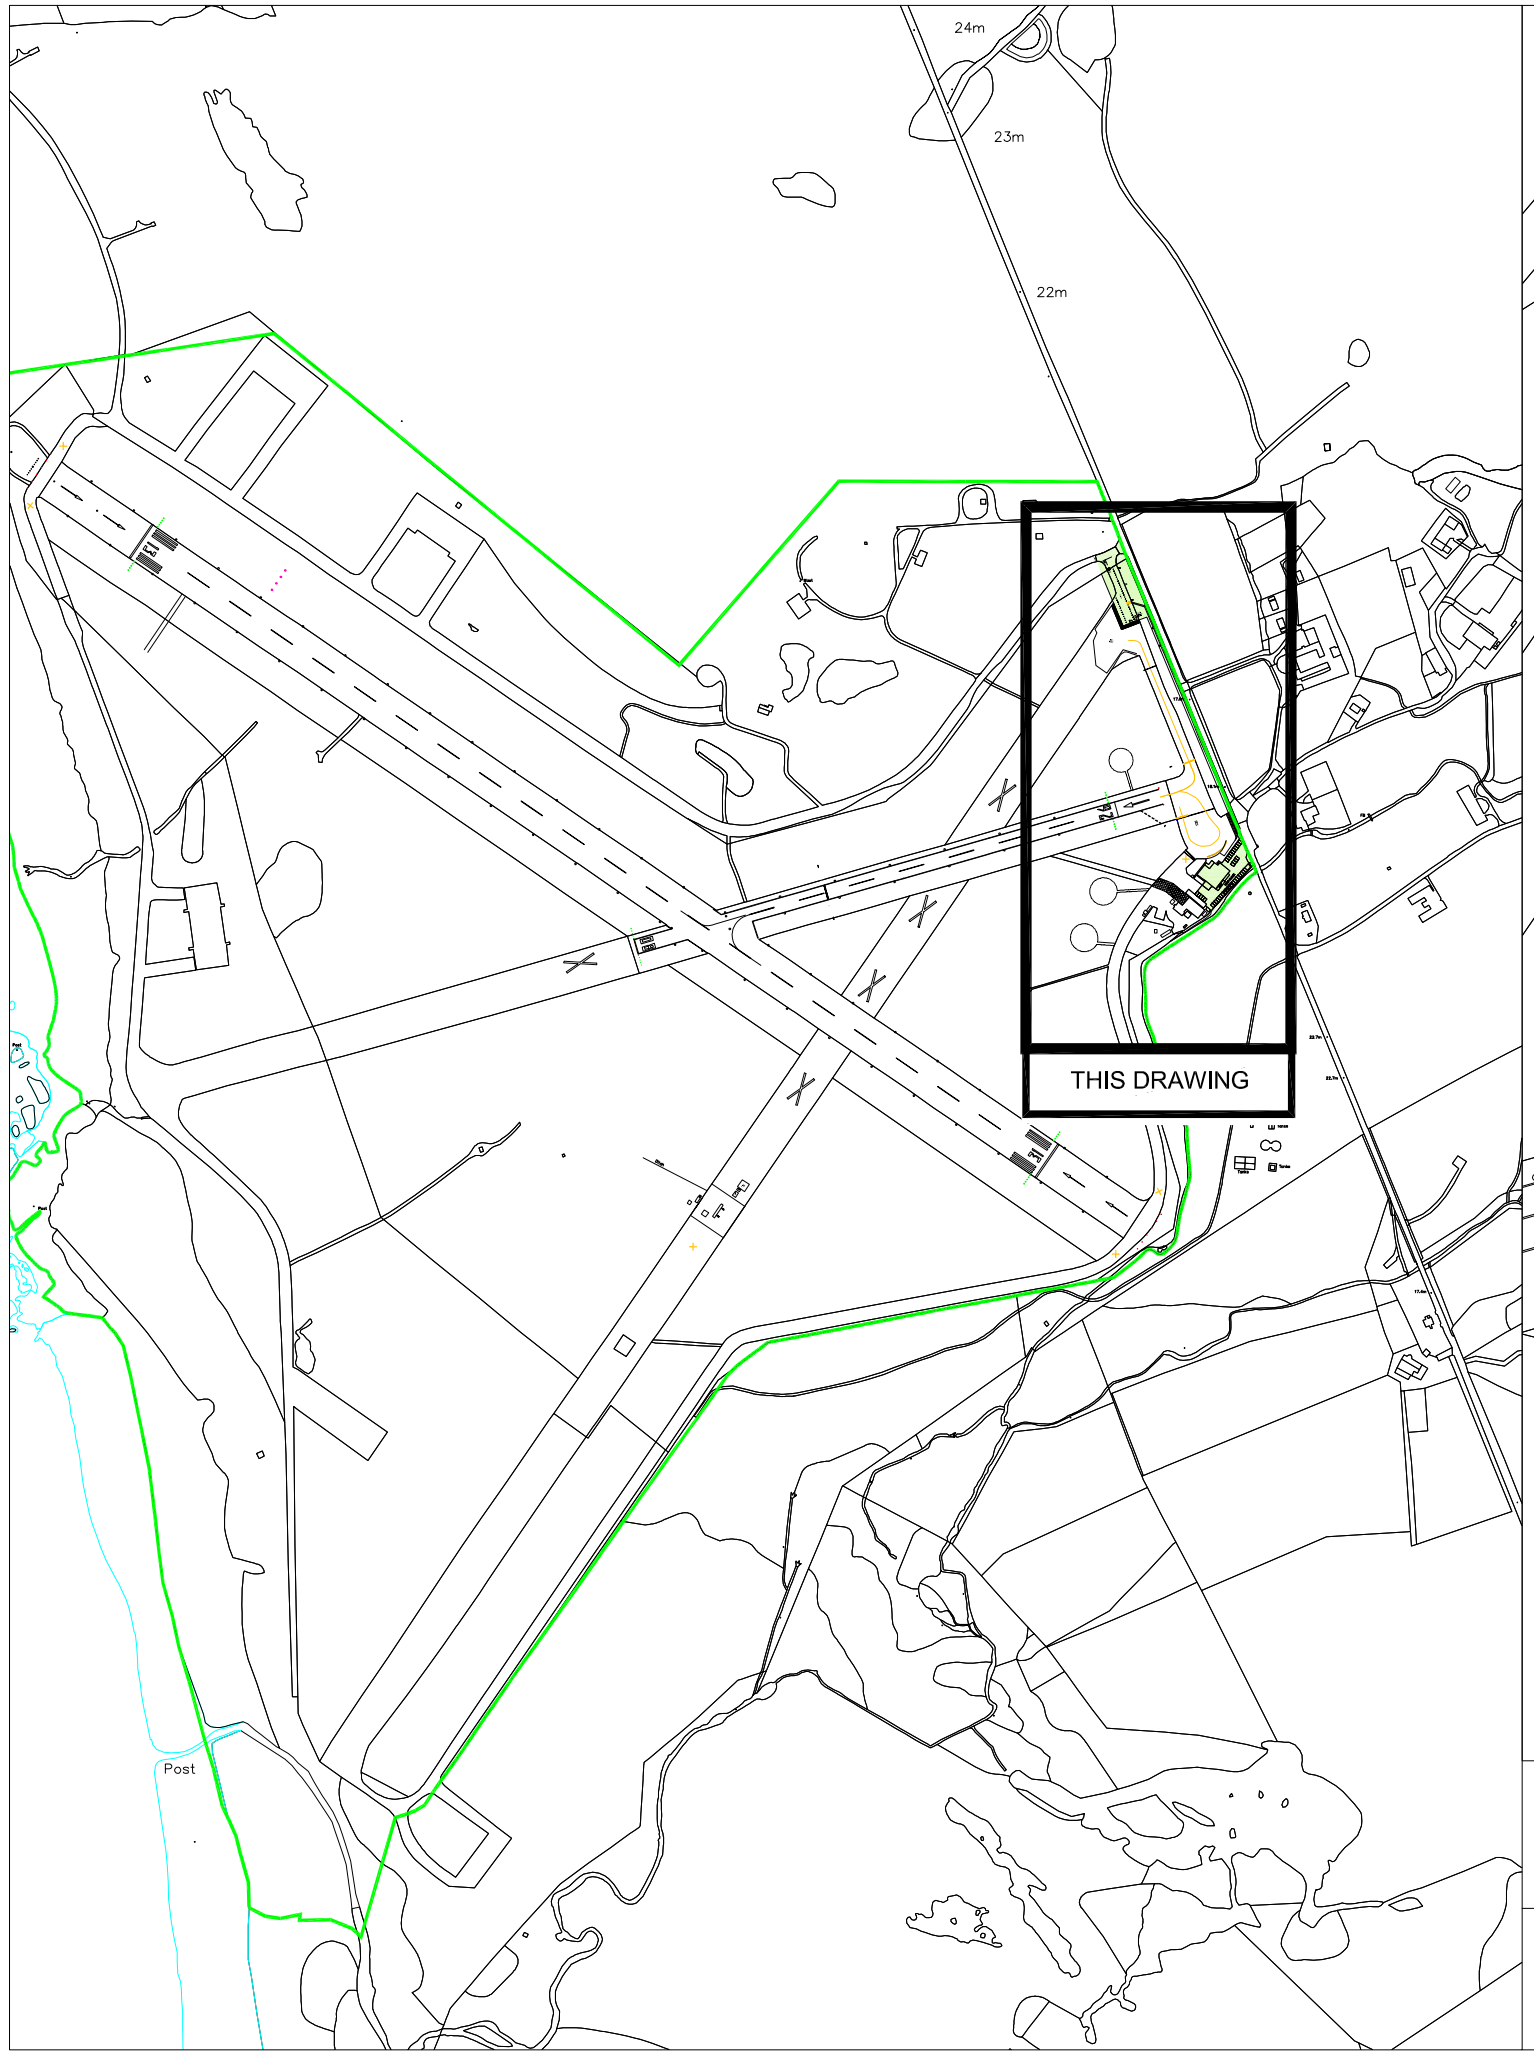

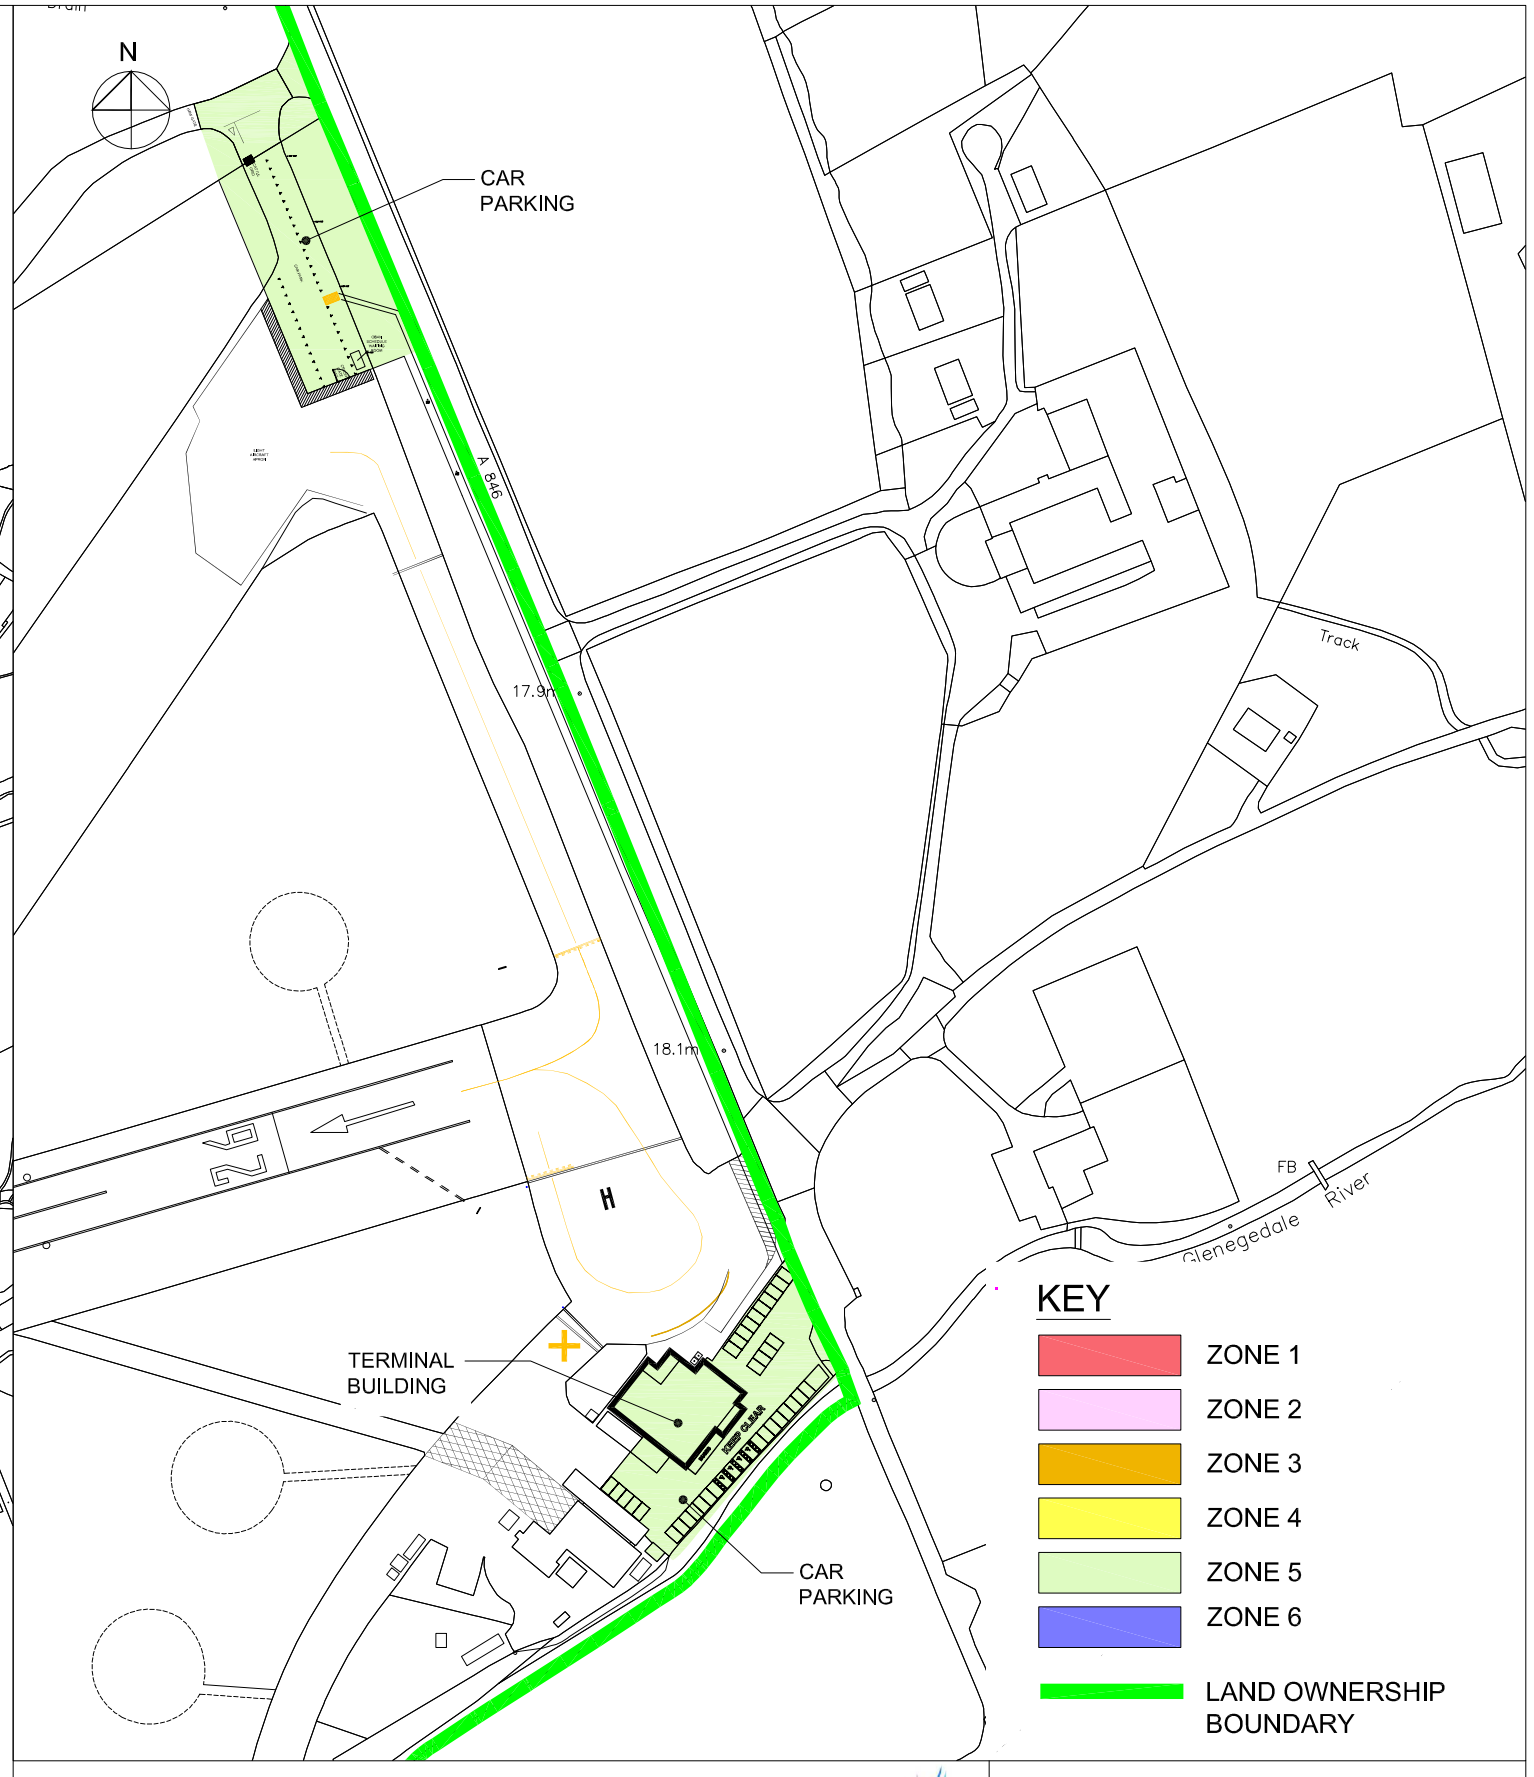

AIRPORT	ISLAY AIRPORT	DATE	MAY 2019
TITLE	CoPLaR ZONE DRAWING	DRAWING NO.	REV
		FIG 1	0